FilmL.A., Inc.
6255 W Sunset Blvd, 12th Floor
Hollywood, CA 90028
t: (213)977-8600 - f: (213)977-8601
www.filmla.com

Summary Information

Permit No: F00137601-D **Type of Permit:** FILMING **Release Date:** 05/17/2018

Production Company LOST TRANSMISSIONS, LLC

Insured Company Name LOST TRANSMISSIONS, LLC
Contact Phone No. 1 323-460-7007
Contact Phone No. 2
Fax
Address 1744 WEBSTER AVE.
LOS ANGELES, California 90026

Production Title LOST TRANSMISSION

Type of Production Feature

Producer Tory Lenosky Jo Henriquez

Director Katherine O'Brien

1st AD Alexander Armero

Production Manager Zach Mahassine

FilmL.A. Coordinator Carri Stevens

Location Manager Theresa Rodriguez
Primary Phone Mobile - 832-344-7092
Secondary Phone

Location Assistant N/A N/A
Primary Phone Mobile - 000-000-0000
Secondary Phone

Fees

FILMLA NON-REFUNDABLE FILM PERMIT RIDER FEE	$105.00

Total Permit Fee $105.00

Number of Locations 1

NOT A PERMIT

FilmL.A., Inc.
6255 W Sunset Blvd, 12th Floor
Hollywood, CA 90028
t: (213)977-8600 - f: (213)977-8601
www.filmla.com

Summary Information — Location

Permit Number	F00137601-D	**Location Manager**	Theresa Rodriguez
Production Company	LOST TRANSMISSIONS, LLC	Primary Phone	Mobile - 832-344-7092
Insured Company	LOST TRANSMISSIONS, LLC	Secondary Phone	
Production Title	LOST TRANSMISSION		

Location Address Castaic Rd , Lake Hughes Rd - North 1 Mile , Unicorporated Los Angeles County, CA 91384

Location Type Road

Film Dates 5/17/2018 - 5/17/2018 08:00 - 21:00 1 day

Open or Closed to the Public Open

Generic Conditions

*Certain service and personnel fees required by jurisdictional agencies are not collected by FilmL.A. Any such fees must be paid directly to the appropriate agency, and a separate invoice will be provided to the permittee.
All travel lanes and bike lanes shall be closed per the WATCH manual.
Community Survey Obtained
Must Maintain 5' Clearance on Sidewalks/Walkways
Must maintain local/emergency access
Must post "ROAD WORK AHEAD" signs, which must remain up until all activities on the roadway have been completed.
No cast or crew parking on area streets
Number of uniformed officers listed on the permit is a minimum requirement. Permittee remains responsible for deploying a sufficient number of uniformed officers to provide traffic and crowd control to ensure the safety of the film crew and the public.
Traffic control must be done in accordance w/MUTCD
Traffic Officers Required
Uniformed officers shall have a copy of the film permit in their possession and are required to confirm that all traffic control signage devices are in place.

Please see attached document -Castaic Rd (NB Closure) btwn Lake Hughs Rd & 1 mile North - Lost Transm....pdf

Equipment on Location

Type	Quantity
5 Ton Truck	2
Camera cars	1
Cast/Crew vehicles	35
Cube Trucks	3
Fire Extinguisher (2A10BC Minimum Rating)	3
Motor Homes	1

Personnel on Location

Type	Quantity
Cast	5
Crew	37
Extras	7
LA County FSA assigned	1
Sheriff/CHP	2

NOT A PERMIT

FilmL.A., Inc.
6255 W Sunset Blvd, 12th Floor
Hollywood, CA 90028
t: (213)977-8600 - f: (213)977-8601
www.filmla.com

Summary Information — Location

Permit Number	F00137601-D	**Location Manager**	Theresa Rodriguez
Production Company	LOST TRANSMISSIONS, LLC	Primary Phone	Mobile - 832-344-7092
Insured Company	LOST TRANSMISSIONS, LLC	Secondary Phone	
Production Title	LOST TRANSMISSION		

Process Trailer	1
Trailers	4
Vans	2

Filming Activities Camera in car; Car-to-Car; Drive by; Drive ups & away; Driving shots; Driving shots with the flow of traffic; Equipment on sidewalk & street; Equipment on sidewalk, in curb lane & across street; Exterior Dialogue; Exterior establishing shots; Exterior models against scenery; Exterior motion without sound; Process Trailer;

Jurisdiction **Political:** Los Angeles County - Supervisor District 5 **Police:** Los Angeles County Sheriff **Fire:** Los Angeles County Fire Department

Thomas Guide **Page:** 4369 **Grid:** F5, G5 & G6

Coordinator Note 3 Fire Extinguishers (2A10BC Minimum Rating) and FSA required by LA County Fire Department Permit # 18 1490 149

Coordinator Note RIDER B RELEASES LOCATION

Coordinator Note RIDER D REVISES ACTIVITY

Parking

Base Camp Location Type : Other Location — 31970 Castaic Rd, Unincorporated Los Angeles County, CA, 91384

Crew Parking Location Type : Other Location — 31970 Castaic Rd, Unincorporated Los Angeles County, CA, 91384

NOT A PERMIT

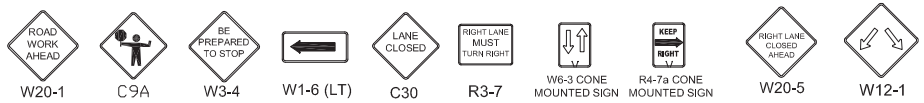

ALL TRAFFIC CONTROL WILL BE INSTALLED TO MEET OR EXCEED THE LATEST CA-MUTCD MINIMUM REQUIREMENTS

Ⓢ TRAFFIC SIGNAL

● TRAFFIC CONE

TYPE I W/ SIGN

FLASHING ARROW SIGN (FAS)

TRAFFIC OFFICER OR FLAGGER

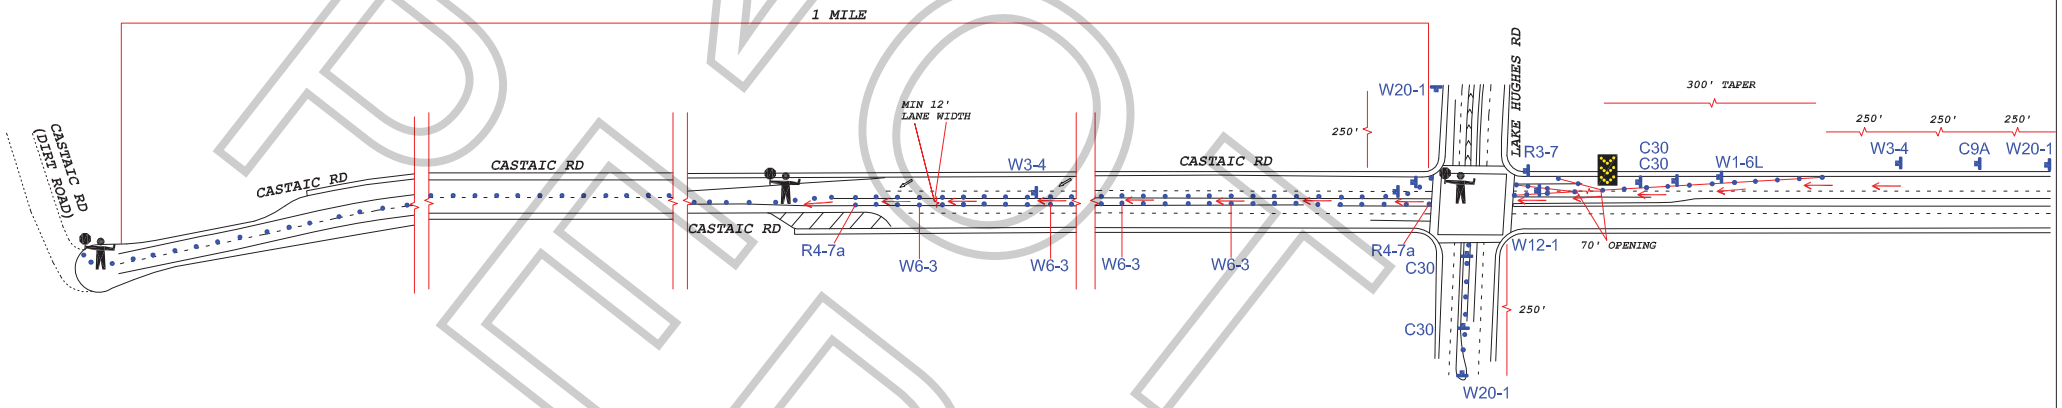

NOT A PERMIT

REGISTERED PROFESSIONAL ENGINEER
BRADLEY A. SIMS
C 58238
EXP. 6/30/18
CIVIL
STATE OF CALIFORNIA

WORK ZONE TRAFFIC CONTROL PLAN
GENERAL NOTES

1. DATE/TIME: 5-17-18 FROM 08:00 HOURS TO 21:00 HOURS.

2. ALL SIGNING, STRIPING, AND TRAFFIC CONTROL DEVICES SHALL CONFORM TO THE (CURRENT) STATE OF CALIFORNIA DEPARTMENT OF TRANSPORTATION (CALTRANS) STANDARD PLANS AND STANDARD SPECIFICATIONS, CALIFORNIA MUTCD 2014 REV2, AND ANY ADDENDUMS THERETO, AND AS SHOWN ON THESE PLANS, SYMBOLS AND ABBREVIATIONS USED ARE SHOWN ON CALTRANS STANDARD PLANS.
3. THERE WILL BE NO INTERFERENCE WITH TRAFFIC SIGNALS OR CROSSWALKS.
4. CONES WILL BE 28" MINIMUM HEIGHT AND HAVE REFLECTORIZED SLEEVES FOR NIGHT WORK.
5. POLICE WILL DIRECT TRAFFIC IF NECESSARY.

TCP FOR: LOST TRANSMISSION

LOCATION: NORTH BOUND CLOSURE
CASTAIC RD BTWN LAKE HUGHES RD & 1 MILE NORTH
CASTAIC, CALIFORNIA

CONTACT: RENE GARCIA
OFFICE# 213.763.9000
THERESA RODRIGUEZ
PH# 832-344-7092

JCL TRAFFIC SERVICES
(213) 622-9775
C31-CA Lic # 805357

DATE	REVISIONS

DRAFTER: MARIO MENJIVAR
SCALE: N.T.S.
FILM LA: CS

Permit #F001376901-D